PALYA

N
W E
S

MH : 79
GL:810.37
IL:808.60
CO : 79
L-15.20 m
D : 150 mm
MH : 80
GL:809.95
IL:808.41
CO : 80
L-30.00 m
D : 150 mm
MH : 81
GL:809.61
IL:804.98
CO : 81
L-29.19 m
D : 150 mm
MH : 82
GL:808.38
IL:804.83
CO : 78
L-30.00 m
D : 150 mm
MH : 78
GL:808.02
IL:805.13
CO : 82
L-30.00 m
D : 150 mm
CO : 77
L-30.00 m
D : 150 mm
MH : 77
GL:806.78
IL:805.28
MH : 83
GL:807.19
IL:804.63
CO : 83
L-30.18 m
D : 150 mm
MH : 84
GL:805.83
IL:803.91
CO : 84
L-24.24 m
D : 150 mm
MH : 99
GL:805.75
IL:804.19
CO : 99
L-15.52 m
D : 150 mm
MH : 100
GL:805.54
IL:803.63
CO : 100
L-30.00 m
D : 150 mm
CO : 91
L-21.88 m
D : 150 mm
MH : 85
GL:805.05
IL:803.98
CO : 87
L-25.11 m
D : 150 mm
MH : 87
GL:805.15
IL:801.22
CO : 88
L-13.18 m
D : 150 mm
MH : 88
GL:805.17
IL:801.09
MH : 91
GL:805.13
IL:801.02
CO : 86
L-30.25 m
D : 150 mm
MH : 86
GL:804.02
IL:801.37
CO : 90
L-30.00 m
D : 150 mm
CO : 85
L-34.84 m
D : 150 mm
MH : 85
GL:803.04
IL:801.54
MH : 90
GL:804.05
IL:801.25
CO : 89
L-30.00 m
D : 150 mm
MH : 89
GL:802.90
IL:801.40
CO : 92
L-33.87 m
D : 150 mm
MH : 92
GL:804.27
IL:800.85
CO : 93
L-30.12 m
D : 150 mm
MH : 93
GL:803.12
IL:800.60
CO : 108
L-20.85 m
D : 150 mm
MH : 108
GL:804.30
IL:802.48
CO : 109
L-14.70 m
D : 150 mm
MH : 109
GL:803.78
IL:801.57
CO : 110
L-30.00 m
D : 150 mm
MH : 110
GL:803.34
IL:801.38
CO : 111
L-30.00 m
D : 150 mm
MH : 111
GL:802.58
IL:800.29
CO : 107
L-30.00 m
D : 150 mm
MH : 107
GL:803.53
IL:801.72
CO : 106
L-10.04 m
D : 150 mm
MH : 106
GL:803.27
IL:801.77
MH : 94
GL:808.11
IL:806.16
CO : 94
L-15.28 m
D : 150 mm
MH : 95
GL:807.51
IL:804.73
CO : 95
L-30.13 m
D : 150 mm
MH : 96
GL:805.92
IL:803.73
CO : 96
L-30.01 m
D : 150 mm
MH : 97
GL:804.93
IL:802.80
CO : 97
L-10.80 m
D : 150 mm
MH : 101
GL:804.83
IL:802.77
CO : 101
L-16.19 m
D : 150 mm
MH : 102
GL:804.11
IL:802.14
CO : 102
L-13.81 m
D : 150 mm
MH : 103
GL:803.50
IL:801.07
CO : 103
L-24.20 m
D : 150 mm
MH : 104
GL:802.30
IL:800.56
CO : 104
L-26.76 m
D : 150 mm
MH : 105
GL:801.79
IL:800.25
CO : 105
L-26.04 m
D : 150 mm
MH : 112
GL:801.49
IL:799.89
CO : 112
L-23.38 m
D : 150 mm
MH : 113
GL:802.71
IL:800.83
CO : 113
L-17.57 m
D : 150 mm
MH : 114
GL:802.15
IL:799.96
CO : 114
L-30.00 m
D : 150 mm
MH : 115
GL:801.16
IL:799.02
CO : 115
L-30.90 m
D : 150 mm
MH : 116
GL:801.75
IL:799.84
CO : 116
L-16.65 m
D : 150 mm
MH : 117
GL:801.18
IL:799.01
CO : 117
L-29.93 m
D : 150 mm
MH : 118
GL:800.21
IL:797.60
CO : 118
L-23.05 m
D : 150 mm
MH : 119
GL:798.81
IL:796.51
CO : 119
L-25.18 m
D : 150 mm
MH : 120
GL:797.76
IL:796.26
CO : 120
L-23.85 m
D : 150 mm
MH : 57
GL:797.51
IL:795.51
CO : 57
L-14.15 m
D : 150 mm
MH : 58
GL:796.87
IL:795.00
CO : 58
L-10.39 m
D : 150 mm
MH : 59
GL:796.40
IL:794.17
CO : 59
L-19.88 m
D : 150 mm
MH : 60
GL:795.47
IL:793.09
CO : 60
L-18.67 m
D : 150 mm
MH : 63
GL:794.40
IL:790.13
CO : 62
L-31.64 m
D : 150 mm
MH : 61
GL:792.39
IL:790.60
CO : 61
L-30.88 m
D : 150 mm
MH : 62
GL:791.79
IL:790.29
CO : 63
L-44.42 m
D : 150 mm
MH : 64
GL:793.32
IL:789.91
CO : 64
L-24.38 m
D : 150 mm
MH : 65
GL:792.25
IL:790.31
CO : 65
L-19.25 m
D : 150 mm
MH : 66
GL:792.22
IL:790.21
CO : 66
L-17.57 m
D : 150 mm
MH : 67
GL:792.56
IL:789.79
CO : 67
L-33.23 m
D : 150 mm
MH : 68
GL:791.84
IL:789.62
MH : 69
GL:792.36
IL:789.69
CO : 69
L-30.31 m
D : 150 mm
CO : 68
L-20.89 m
D : 150 mm
MH : 70
GL:790.90
IL:789.40
CO : 70
L-21.16 m
D : 150 mm
MH : 71
GL:790.86
IL:789.25
CO : 71
L-26.75 m
D : 150 mm
MH : 74
GL:790.71
IL:788.42
CO : 74
L-30.00 m
D : 150 mm
MH : 75
GL:789.62
IL:788.12
CO : 75
L-30.00 m
D : 150 mm
MH : 76
GL:790.35
IL:787.97
CO : 76
L-29.69 m
D : 150 mm
MH : 137
GL:791.47
IL:789.10
CO : 137
L-24.31 m
D : 150 mm
MH : 138
GL:790.36
IL:787.82
CO : 138
L-5.70 m
D : 150 mm
MH : 139
GL:790.10
IL:787.79
CO : 139
L-30.00 m
D : 150 mm
MH : 140
GL:789.26
IL:787.64
CO : 140
L-32.14 m
D : 150 mm
PS FOR KOMMAGHATTA
GL :790.46 m
IL:787.48 m
FLOW: 0.46 MLD
CO : 136
L-34.39 m
D : 150 mm
MH : 136
GL:791.01
IL:789.51
CO : 135
L-11.04 m
D : 150 mm
MH : 135
GL:791.13
IL:789.62
MH : 122
GL:801.16
IL:799.44
CO : 122
L-17.18 m
D : 150 mm
MH : 121
GL:801.77
IL:799.83
CO : 121
L-17.48 m
D : 150 mm
MH : 123
GL:800.76
IL:798.62
CO : 123
L-29.00 m
D : 150 mm
MH : 124
GL:800.57
IL:798.66
CO : 124
L-34.75 m
D : 150 mm
MH : 125
GL:799.83
IL:791.48
CO : 125
L-22.05 m
D : 150 mm
MH : 126
GL:798.81
IL:791.37
CO : 126
L-21.75 m
D : 150 mm
MH : 127
GL:797.53
IL:791.26
CO : 127
L-24.85 m
D : 150 mm
MH : 128
GL:796.52
IL:791.13
CO : 128
L-21.18 m
D : 150 mm
CO : 129
L-18.06 m
D : 150 mm
CO : 130
L-20.06 m
D : 150 mm
MH : 129
GL:794.50
IL:793.00
MH : 130
GL:795.02
IL:792.90
MH : 131
GL:795.49
IL:791.03
CO : 131
L-16.32 m
D : 150 mm
MH : 132
GL:795.49
IL:790.33
CO : 132
L-22.41 m
D : 150 mm
MH : 133
GL:793.41
IL:790.83
CO : 133
L-30.00 m
D : 150 mm
MH : 134
GL:792.58
IL:790.36
CO : 134
L-38.99 m
D : 150 mm
MH : 72
GL:794.19
IL:791.58
CO : 72
L-22.85 m
D : 150 mm
MH : 73
GL:794.85
IL:789.50
CO : 73
L-29.34 m
D : 150 mm
MH : 9
GL:812.48
IL:810.87
CO : 9
L-14.63 m
D : 150 mm
MH : 10
GL:812.22
IL:810.08
CO : 10
L-30.00 m
D : 150 mm
MH : 11
GL:811.28
IL:809.23
CO : 11
L-30.00 m
D : 150 mm
MH : 12
GL:810.43
IL:808.34
CO : 12
L-30.00 m
D : 150 mm
MH : 13
GL:809.54
IL:807.60
CO : 13
L-17.68 m
D : 150 mm
MH : 14
GL:808.92
IL:805.23
CO : 14
L-30.85 m
D : 150 mm
MH : 15
GL:806.42
IL:804.00
CO : 15
L-18.81 m
D : 150 mm
MH : 16
GL:805.31
IL:802.81
CO : 16
L-30.00 m
D : 150 mm
MH : 17
GL:804.01
IL:801.60
CO : 17
L-30.00 m
D : 150 mm
MH : 18
GL:805.66
IL:803.61
CO : 18
L-22.28 m
D : 150 mm
MH : 19
GL:804.89
IL:801.67
CO : 19
L-37.44 m
D : 150 mm
MH : 20
GL:802.80
IL:799.40
CO : 20
L-37.15 m
D : 150 mm
MH : 5
GL:808.96
IL:807.44
CO : 5
L-30.00 m
D : 150 mm
MH : 6
GL:808.64
IL:807.13
CO : 6
L-36.58 m
D : 150 mm
MH : 7
GL:808.26
IL:804.41
CO : 4
L-27.80 m
D : 150 mm
MH : 4
GL:806.85
IL:804.69
CO : 3
L-31.68 m
D : 150 mm
MH : 3
GL:806.85
IL:804.85
CO : 2
L-30.00 m
D : 150 mm
MH : 2
GL:806.82
IL:805.00
CO : 1
L-17.65 m
D : 150 mm
MH : 1
GL:806.59
IL:805.09
MH : 21
GL:806.00
IL:804.13
CO : 21
L-24.88 m
D : 150 mm
MH : 22
GL:805.38
IL:803.70
CO : 22
L-29.98 m
D : 150 mm
MH : 23
GL:804.90
IL:803.06
CO : 23
L-30.00 m
D : 150 mm
MH : 24
GL:804.26
IL:802.63
CO : 24
L-30.00 m
D : 150 mm
MH : 25
GL:803.83
IL:802.29
CO : 25
L-30.00 m
D : 150 mm
MH : 26
GL:803.49
IL:801.77
CO : 26
L-14.13 m
D : 150 mm
MH : 27
GL:805.87
IL:801.97
CO : 27
L-34.57 m
D : 150 mm
MH : 28
GL:803.13
IL:801.28
CO : 28
L-15.87 m
D : 150 mm
MH : 29
GL:802.62
IL:800.36
CO : 29
L-30.00 m
D : 150 mm
MH : 30
GL:801.56
IL:799.32
CO : 30
L-30.00 m
D : 150 mm
MH : 31
GL:800.52
IL:797.69
CO : 31
L-26.58 m
D : 150 mm
MH : 32
GL:800.14
IL:797.72
CO : 32
L-30.00 m
D : 150 mm
MH : 33
GL:798.92
IL:796.54
CO : 33
L-20.43 m
D : 150 mm
MH : 34
GL:802.34
IL:800.48
CO : 34
L-31.68 m
D : 150 mm
MH : 35
GL:801.66
IL:798.57
CO : 35
L-27.59 m
D : 150 mm
MH : 36
GL:799.79
IL:796.64
CO : 36
L-30.00 m
D : 150 mm
MH : 38
GL:797.84
IL:794.40
CO : 37
L-28.24 m
D : 150 mm
MH : 37
GL:796.04
IL:794.54
MH : 39
GL:801.85
IL:798.35
CO : 39
L-38.38 m
D : 150 mm
MH : 39
GL:799.47
IL:797.56
CO : 40
L-37.75 m
D : 150 mm
MH : 41
GL:798.68
IL:794.31
CO : 38
L-18.65 m
D : 150 mm
MH : 48
GL:800.94
IL:796.72
CO : 48
L-30.05 m
D : 150 mm
MH : 49
GL:797.92
IL:796.41
CO : 47
L-30.43 m
D : 150 mm
MH : 47
GL:798.06
IL:796.56
CO : 41
L-16.90 m
D : 150 mm
MH : 42
GL:797.35
IL:794.22
CO : 49
L-30.00 m
D : 150 mm
MH : 50
GL:798.01
IL:796.26
CO : 50
L-30.00 m
D : 150 mm
MH : 51
GL:798.46
IL:796.11
CO : 51
L-10.73 m
D : 150 mm
MH : 52
GL:798.58
IL:796.00
CO : 52
L-18.79 m
D : 150 mm
MH : 54
GL:799.40
IL:795.91
CO : 54
L-12.84 m
D : 150 mm
MH : 53
GL:799.94
IL:798.01
CO : 53
L-11.39 m
D : 150 mm
MH : 55
GL:798.93
IL:795.82
CO : 55
L-30.00 m
D : 150 mm
MH : 56
GL:797.78
IL:795.64
CO : 56
L-34.20 m
D : 150 mm
MH : 42
GL:797.35
IL:794.22
CO : 42
L-35.71 m
D : 150 mm
MH : 43
GL:795.43
IL:793.93
CO : 43
L-37.08 m
D : 150 mm
MH : 44
GL:795.15
IL:793.65
CO : 44
L-30.00 m
D : 150 mm
MH : 45
GL:794.88
IL:793.35
CO : 45
L-30.00 m
D : 150 mm
MH : 46
GL:794.55
IL:793.05
CO : 46
L-23.58 m
D : 150 mm
MH : 63
GL:794.40
IL:790.13
CO : 62
L-31.64 m
D : 150 mm
MH : 61
GL:792.39
IL:790.60
CO : 61
L-30.88 m
D : 150 mm
MH : 62
GL:791.79
IL:790.29
CO : 63
L-44.42 m
D : 150 mm
MH : 64
GL:793.32
IL:789.91
CO : 64
L-24.38 m
D : 150 mm
MH : 65
GL:792.25
IL:790.31
CO : 65
L-19.25 m
D : 150 mm
MH : 66
GL:792.22
IL:790.21
CO : 66
L-17.57 m
D : 150 mm
MH : 67
GL:792.56
IL:789.79
CO : 67
L-33.23 m
D : 150 mm
MH : 68
GL:791.84
IL:789.62
MH : 69
GL:792.36
IL:789.69
CO : 69
L-30.31 m
D : 150 mm
CO : 68
L-20.89 m
D : 150 mm
MH : 70
GL:790.90
IL:789.40
CO : 70
L-21.16 m
D : 150 mm
MH : 71
GL:790.86
IL:789.25
CO : 71
L-26.75 m
D : 150 mm
MH : 74
GL:790.71
IL:788.42
CO : 74
L-30.00 m
D : 150 mm
MH : 75
GL:789.62
IL:788.12
CO : 75
L-30.00 m
D : 150 mm
MH : 76
GL:790.35
IL:787.97
CO : 76
L-29.69 m
D : 150 mm
MH : 137
GL:791.47
IL:789.10
CO : 137
L-24.31 m
D : 150 mm
MH : 138
GL:790.36
IL:787.82
CO : 138
L-5.70 m
D : 150 mm
MH : 139
GL:790.10
IL:787.79
CO : 139
L-30.00 m
D : 150 mm
MH : 140
GL:789.26
IL:787.64
CO : 140
L-32.14 m
D : 150 mm
CO : 136
L-34.39 m
D : 150 mm
MH : 136
GL:791.01
IL:789.51
CO : 135
L-11.04 m
D : 150 mm
MH : 135
GL:791.13
IL:789.62
MH : 122
GL:801.16
IL:799.44
CO : 122
L-17.18 m
D : 150 mm
MH : 121
GL:801.77
IL:799.83
CO : 121
L-17.48 m
D : 150 mm
MH : 123
GL:800.76
IL:798.62
CO : 123
L-29.00 m
D : 150 mm
MH : 124
GL:800.57
IL:798.66
CO : 124
L-34.75 m
D : 150 mm
MH : 125
GL:799.83
IL:791.48
CO : 125
L-22.05 m
D : 150 mm
MH : 126
GL:798.81
IL:791.37
CO : 126
L-21.75 m
D : 150 mm
MH : 127
GL:797.53
IL:791.26
CO : 127
L-24.85 m
D : 150 mm
MH : 128
GL:796.52
IL:791.13
CO : 128
L-21.18 m
D : 150 mm
CO : 129
L-18.06 m
D : 150 mm
CO : 130
L-20.06 m
D : 150 mm
MH : 129
GL:794.50
IL:793.00
MH : 130
GL:795.02
IL:792.90
MH : 131
GL:795.49
IL:791.03
CO : 131
L-16.32 m
D : 150 mm
MH : 132
GL:795.49
IL:790.33
CO : 132
L-22.41 m
D : 150 mm
MH : 133
GL:793.41
IL:790.83
CO : 133
L-30.00 m
D : 150 mm
MH : 134
GL:792.58
IL:790.36
CO : 134
L-38.99 m
D : 150 mm
MH : 72
GL:794.19
IL:791.58
CO : 72
L-22.85 m
D : 150 mm
MH : 73
GL:794.85
IL:789.50
CO : 73
L-29.34 m
D : 150 mm
MH : 74
GL:790.71
IL:788.42
CO : 74
L-30.00 m
D : 150 mm
MH : 75
GL:789.62
IL:788.12
CO : 75
L-30.00 m
D : 150 mm
MH : 76
GL:790.35
IL:787.97
CO : 76
L-29.69 m
D : 150 mm
MH : 137
GL:791.47
IL:789.10
CO : 137
L-24.31 m
D : 150 mm
MH : 138
GL:790.36
IL:787.82
CO : 138
L-5.70 m
D : 150 mm
MH : 139
GL:790.10
IL:787.79
CO : 139
L-30.00 m
D : 150 mm
MH : 140
GL:789.26
IL:787.64
CO : 140
L-32.14 m
D : 150 mm
MH : 9
GL:812.48
IL:810.87
CO : 9
L-14.63 m
D : 150 mm
MH : 10
GL:812.22
IL:810.08
CO : 10
L-30.00 m
D : 150 mm
MH : 11
GL:811.28
IL:809.23
CO : 11
L-30.00 m
D : 150 mm
MH : 12
GL:810.43
IL:808.34
CO : 12
L-30.00 m
D : 150 mm
MH : 13
GL:809.54
IL:807.60
CO : 13
L-17.68 m
D : 150 mm
MH : 14
GL:808.92
IL:805.23
CO : 14
L-30.85 m
D : 150 mm
MH : 15
GL:806.42
IL:804.00
CO : 15
L-18.81 m
D : 150 mm
MH : 16
GL:805.31
IL:802.81
CO : 16
L-30.00 m
D : 150 mm
MH : 17
GL:804.01
IL:801.60
CO : 17
L-30.00 m
D : 150 mm
MH : 18
GL:805.66
IL:803.61
CO : 18
L-22.28 m
D : 150 mm
MH : 19
GL:804.89
IL:801.67
CO : 19
L-37.44 m
D : 150 mm
MH : 20
GL:802.80
IL:799.40
CO : 20
L-37.15 m
D : 150 mm
MH : 5
GL:808.96
IL:807.44
CO : 5
L-30.00 m
D : 150 mm
MH : 6
GL:808.64
IL:807.13
CO : 6
L-36.58 m
D : 150 mm
MH : 7
GL:808.26
IL:804.41
CO : 4
L-27.80 m
D : 150 mm
MH : 4
GL:806.85
IL:804.69
CO : 3
L-31.68 m
D : 150 mm
MH : 3
GL:806.85
IL:804.85
CO : 2
L-30.00 m
D : 150 mm
MH : 2
GL:806.82
IL:805.00
CO : 1
L-17.65 m
D : 150 mm
MH : 1
GL:806.59
IL:805.09
MH : 21
GL:806.00
IL:804.13
CO : 21
L-24.88 m
D : 150 mm
MH : 22
GL:805.38
IL:803.70
CO : 22
L-29.98 m
D : 150 mm
MH : 23
GL:804.90
IL:803.06
CO : 23
L-30.00 m
D : 150 mm
MH : 24
GL:804.26
IL:802.63
CO : 24
L-30.00 m
D : 150 mm
MH : 25
GL:803.83
IL:802.29
CO : 25
L-30.00 m
D : 150 mm
MH : 26
GL:803.49
IL:801.77
CO : 26
L-14.13 m
D : 150 mm
MH : 27
GL:805.87
IL:801.97
CO : 27
L-34.57 m
D : 150 mm
MH : 28
GL:803.13
IL:801.28
CO : 28
L-15.87 m
D : 150 mm
MH : 29
GL:802.62
IL:800.36
CO : 29
L-30.00 m
D : 150 mm
MH : 30
GL:801.56
IL:799.32
CO : 30
L-30.00 m
D : 150 mm
MH : 31
GL:800.52
IL:797.69
CO : 31
L-26.58 m
D : 150 mm
MH : 32
GL:800.14
IL:797.72
CO : 32
L-30.00 m
D : 150 mm
MH : 33
GL:798.92
IL:796.54
CO : 33
L-20.43 m
D : 150 mm
MH : 34
GL:802.34
IL:800.48
CO : 34
L-31.68 m
D : 150 mm
MH : 35
GL:801.66
IL:798.57
CO : 35
L-27.59 m
D : 150 mm
MH : 36
GL:799.79
IL:796.64
CO : 36
L-30.00 m
D : 150 mm
MH : 38
GL:797.84
IL:794.40
CO : 37
L-28.24 m
D : 150 mm
MH : 37
GL:796.04
IL:794.54
MH : 39
GL:801.85
IL:798.35
CO : 39
L-38.38 m
D : 150 mm
MH : 39
GL:799.47
IL:797.56
CO : 40
L-37.75 m
D : 150 mm
MH : 41
GL:798.68
IL:794.31
CO : 38
L-18.65 m
D : 150 mm
MH : 48
GL:800.94
IL:796.72
CO : 48
L-30.05 m
D : 150 mm
MH : 49
GL:797.92
IL:796.41
CO : 47
L-30.43 m
D : 150 mm
MH : 47
GL:798.06
IL:796.56
CO : 41
L-16.90 m
D : 150 mm
MH : 42
GL:797.35
IL:794.22
CO : 49
L-30.00 m
D : 150 mm
MH : 50
GL:798.01
IL:796.26
CO : 50
L-30.00 m
D : 150 mm
MH : 51
GL:798.46
IL:796.11
CO : 51
L-10.73 m
D : 150 mm
MH : 52
GL:798.58
IL:796.00
CO : 52
L-18.79 m
D : 150 mm
MH : 54
GL:799.40
IL:795.91
CO : 54
L-12.84 m
D : 150 mm
MH : 53
GL:799.94
IL:798.01
CO : 53
L-11.39 m
D : 150 mm
MH : 55
GL:798.93
IL:795.82
CO : 55
L-30.00 m
D : 150 mm
MH : 56
GL:797.78
IL:795.64
CO : 56
L-34.20 m
D : 150 mm
MH : 42
GL:797.35
IL:794.22
CO : 42
L-35.71 m
D : 150 mm
MH : 43
GL:795.43
IL:793.93
CO : 43
L-37.08 m
D : 150 mm
MH : 44
GL:795.15
IL:793.65
CO : 44
L-30.00 m
D : 150 mm
MH : 45
GL:794.88
IL:793.35
CO : 45
L-30.00 m
D : 150 mm
MH : 46
GL:794.55
IL:793.05
CO : 46
L-23.58 m
D : 150 mm
MH : 63
GL:794.40
IL:790.13
CO : 62
L-31.64 m
D : 150 mm
MH : 61
GL:792.39
IL:790.60
CO : 61
L-30.88 m
D : 150 mm
MH : 62
GL:791.79
IL:790.29
CO : 63
L-44.42 m
D : 150 mm
MH : 64
GL:793.32
IL:789.91
CO : 64
L-24.38 m
D : 150 mm
MH : 65
GL:792.25
IL:790.31
CO : 65
L-19.25 m
D : 150 mm
MH : 66
GL:792.22
IL:790.21
CO : 66
L-17.57 m
D : 150 mm
MH : 67
GL:792.56
IL:789.79
CO : 67
L-33.23 m
D : 150 mm
MH : 68
GL:791.84
IL:789.62
MH : 69
GL:792.36
IL:789.69
CO : 69
L-30.31 m
D : 150 mm
CO : 68
L-20.89 m
D : 150 mm
MH : 70
GL:790.90
IL:789.40
CO : 70
L-21.16 m
D : 150 mm
MH : 71
GL:790.86
IL:789.25
CO : 71
L-26.75 m
D : 150 mm
MH : 74
GL:790.71
IL:788.42
CO : 74
L-30.00 m
D : 150 mm
MH : 75
GL:789.62
IL:788.12
CO : 75
L-30.00 m
D : 150 mm
MH : 76
GL:790.35
IL:787.97
CO : 76
L-29.69 m
D : 150 mm
MH : 137
GL:791.47
IL:789.10
CO : 137
L-24.31 m
D : 150 mm
MH : 138
GL:790.36
IL:787.82
CO : 138
L-5.70 m
D : 150 mm
MH : 139
GL:790.10
IL:787.79
CO : 139
L-30.00 m
D : 150 mm
MH : 140
GL:789.26
IL:787.64
CO : 140
L-32.14 m
D : 150 mm
CO : 136
L-34.39 m
D : 150 mm
MH : 136
GL:791.01
IL:789.51
CO : 135
L-11.04 m
D : 150 mm
MH : 135
GL:791.13
IL:789.62
MH : 122
GL:801.16
IL:799.44
CO : 122
L-17.18 m
D : 150 mm
MH : 121
GL:801.77
IL:799.83
CO : 121
L-17.48 m
D : 150 mm
MH : 123
GL:800.76
IL:798.62
CO : 123
L-29.00 m
D : 150 mm
MH : 124
GL:800.57
IL:798.66
CO : 124
L-34.75 m
D : 150 mm
MH : 125
GL:799.83
IL:791.48
CO : 125
L-22.05 m
D : 150 mm
MH : 126
GL:798.81
IL:791.37
CO : 126
L-21.75 m
D : 150 mm
MH : 127
GL:797.53
IL:791.26
CO : 127
L-24.85 m
D : 150 mm
MH : 128
GL:796.52
IL:791.13
CO : 128
L-21.18 m
D : 150 mm
CO : 129
L-18.06 m
D : 150 mm
CO : 130
L-20.06 m
D : 150 mm
MH : 129
GL:794.50
IL:793.00
MH : 130
GL:795.02
IL:792.90
MH : 131
GL:795.49
IL:791.03
CO : 131
L-16.32 m
D : 150 mm
MH : 132
GL:795.49
IL:790.33
CO : 132
L-22.41 m
D : 150 mm
MH : 133
GL:793.41
IL:790.83
CO : 133
L-30.00 m
D : 150 mm
MH : 134
GL:792.58
IL:790.36
CO : 134
L-38.99 m
D : 150 mm
MH : 72
GL:794.19
IL:791.58
CO : 72
L-22.85 m
D : 150 mm
MH : 73
GL:794.85
IL:789.50
CO : 73
L-29.34 m
D : 150 mm
MH : 74
GL:790.71
IL:788.42
CO : 74
L-30.00 m
D : 150 mm
MH : 75
GL:789.62
IL:788.12
CO : 75
L-30.00 m
D : 150 mm
MH : 76
GL:790.35
IL:787.97
CO : 76
L-29.69 m
D : 150 mm
MH : 137
GL:791.47
IL:789.10
CO : 137
L-24.31 m
D : 150 mm
MH : 138
GL:790.36
IL:787.82
CO : 138
L-5.70 m
D : 150 mm
MH : 139
GL:790.10
IL:787.79
CO : 139
L-30.00 m
D : 150 mm
MH : 140
GL:789.26
IL:787.64
CO : 140
L-32.14 m
D : 150 mm

KOMMAGHATTA VILLAGE

KEY PLAN

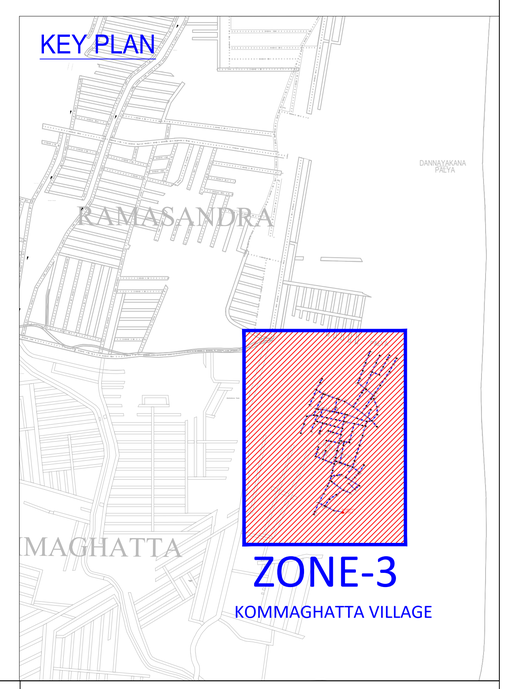

LEGENDS	NAME OF DRAWING	PROJECT NAME	NAME OF THE CLIENT	CONSULTANT :-
PROPOSED OLD NETWORK PROPOSED NEW NETWORK FOR TENDER PURPOSE ONLY	SEWERAGE NETWORK FOR ZONE-3 KOMMAGHATTA VILLAGE	PROVIDING BASIC INFRASTRUCTURE BY FACILITATING VILLAGES BY PROVIDING SEWERAGE SYSTEM	BANGALORE DEVELOPMENT AUTHORITY T. CHOWDAIAH ROAD, KUMARA PARK WEST, BANGALORE-560 020	Tandon Urban Solutions Pvt. Ltd. 701, HARBHAJAN, CST RD, VIDYANAGARI MARG, KALINA , SANTACRUZ (E), MUMBAI - 400 098. DATE 20.01.2024 DRG NO SPML-NPKL-UGD-P1-Z3-01 | SCALE NTS | SHEET 1OF1 | REV.NO. 0